Permit #F00166556
FilmL.A., Inc.
6255 W Sunset Blvd, 12th Floor
Hollywood, CA 90028
t: (213)977-8600 - f: (213)977-8601
www.filmla.com

Summary Information

Permit No: F00166556 **Type of Permit:** FILMING **Release Date:** 11/18/2020

Production Company	MIRADA LLC
Insured Company Name	MIRADA LLC
Contact Phone No. 1	424-216-7470
Contact Phone No. 2	
Fax	
Address	6922 HOLLYWOOD BLVD., 10TH FL. LOS ANGELES, California 90028
Production Title	OZEMPIC JOB #TP3470038
Type of Production	Commercial - Standard

Producer	Rob Newman
Director	Matthew Cullen
1st AD	David Goldstein
Production Manager	Pablo Paul Richards
FilmL.A. Coordinator	Francisco Nunez
Location Manager	David Ferdig
Primary Phone	Mobile - 818-398-3271
Secondary Phone	
Location Assistant	N/A N/A
Primary Phone	Mobile - N/A
Secondary Phone	

Fees

Posting 1200	$276.00
Notification Charge	$173.00
FILMLA NON-REFUNDABLE FILM APPLICATION FEE	$699.00
LA CITY LANE AND STREET CLOSURE FEE	$312.00
LA CITY FIRE DEPARTMENT SPOT CHECK SURCHARGE	$85.00
LAUSD STANDARD DEPOSIT	$500.00
LAUSD PARKING ELEMENTARY SCHOOL OT HOURS	$450.00
LAUSD PARKING BASECAMP CATERING USE FEE	$1,000.00
LAUSD PARKING ELEMENTARY SCHOOL FULL DAY	$1,365.00

Total Permit Fee $4,860.00

Number of Locations 1

NOT A PERMIT

FilmL.A., Inc.
6255 W Sunset Blvd, 12th Floor
Hollywood, CA 90028
t: (213)977-8600 - f: (213)977-8601
www.filmla.com

Summary Information — Location

Permit Number F00166556
Production Company MIRADA LLC
Insured Company MIRADA LLC
Production Title OZEMPIC JOB #TP3470038

Location Manager David Ferdig
Primary Phone Mobile - 818-398-3271
Secondary Phone

Location Address 3770 Motor Ave, Los Angeles, CA, 90034
Location Type Business
Prep Dates 11/19/2020 - 11/19/2020 04:00 - 07:00 1 day
Film Dates 11/19/2020 - 11/19/2020 07:00 - 22:00 1 day
Open or Closed to the Public Closed

Generic Conditions
*** MUST COMPLY WITH ATTACHED REOPENING PROTOCOL FOR MUSIC, TELEVISION AND FILM PRODUCTION: APPENDIX J EFFECTIVE AS OF FRIDAY, JUNE 12, 2020.***
THE CONSUMPTION OF ALCOHOLIC BEVERAGES AND THE USE OF DRUGS, INCLUDING MARIJUANA, ON LOCATION BY ANY CAST, CREW, OR INVITED GUESTS IS STRICTLY PROHIBITED.
*Certain service and personnel fees required by jurisdictional agencies are not collected by FilmL.A. Any such fees must be paid directly to the appropriate agency, and a separate invoice will be provided to the permittee.
*LA CITY AND/OR LA COUNTY FIRE CHECKLIST ATTACHED TO FINAL PERMIT. THE PERMITTEE IS RESPONSIBLE FOR COMPLETING CHECKLIST PRIOR TO FILMING ACTIVITY AT THIS LOCATION. NON COMPLIANCE MAY RESULT IN ASSIGNMENT OF A FIRE OFFICER.
All travel lanes and bike lanes shall be closed per the WATCH manual.
Community Survey Obtained
Equipment staging and vehicles may park on one side of the street only.
May not interfere with adjacent traffic lanes or adjacent bike lane
Must Maintain 5' Clearance on Sidewalks/Walkways
Must maintain local/emergency access
No cast or crew parking on area streets
No interference with merchant activity.
Number of uniformed officers listed on the permit is a minimum requirement. Permittee remains responsible for deploying a sufficient number of uniformed officers to provide traffic and crowd control to ensure the safety of the film crew and the public.
Traffic control must be done in accordance w/MUTCD
Traffic Officers Required
Uniformed officers shall have a copy of the film permit in their possession and are required to confirm that all traffic control signage devices are in place.

Please see attached documents
Scan_20201118_.pdf
Motor btwn Venice going North 450ft ES curb+bike - Blindspotting (1).pdf
Motor btwn Venice going North 450ft ES curb - Blindspotting.pdf

Equipment on Location

Type	Quantity
5 or 10 ton trucks	4
Cast/Crew vehicles	75
Catering Truck	1
Cube Trucks	3
Generator	1
Motor Homes	2
Stakebed Trucks	2
Vans	8

Personnel on Location

Type	Quantity
Cast	5
Crew	60
Extras	10
Off-Duty/Retired LAPD Officer(s)	2
Spot Check	1

NOT A PERMIT

FilmL.A., Inc.
6255 W Sunset Blvd, 12th Floor
Hollywood, CA 90028
t: (213)977-8600 - f: (213)977-8601
www.filmla.com

Summary Information — Location

Permit Number F00166556
Production Company MIRADA LLC
Insured Company MIRADA LLC
Production Title OZEMPIC JOB #TP3470038

Location Manager David Ferdig
Primary Phone Mobile - 818-398-3271
Secondary Phone

Filming Activities Equipment on property; Equipment on sidewalk, in curb lane & across street; Interior and exterior dialogue; Intermittent pedestrian control; Intermittent traffic control - 2 minutes standard; camera and lights and grip in curb lane and side walk; Still Photo Working in Tandem ;

Jurisdiction **Political:** Los Angeles City - Council District 05 **Police:** Los Angeles Police **Fire:** Los Angeles City Department

Thomas Guide **Page:** 672 **Grid:** F1

Approvals

FILML.A. CLOSURES	Jennifer Morelos
FILML.A. SCHOOLS	Janae Peaters
LOS ANGELES CITY DEPARTMENT OF PUBLIC WORKS	LaMeisha Candler
LOS ANGELES CITY POLICE DEPARTMENT	Gabriel Martinez

Coordinator Note CCO
Diana Clark
562.508.7611
dilynnclark@gmail.com

Parking

Base Camp
Location Type : Other Location
3520 Motor Ave, Los Angeles, CA, 90034

Crew Parking
Location Type : Other Location
3520 Motor Ave, Los Angeles, CA, 90034

Parking Notes
Palms Elementary
3520 Motor Ave.
Los Angeles, CA 90034

November 19th from 3:30 a.m. until 10 p.m. We need to use the playground area for our crew parking lot and pop up tent office outdoors.

Posting "No Parking" signs N/S VENICE BLVD FROM MOTOR AVE TO VINTON AVE
W/S OF VINTON AVE FROM VENICE BLVD NORTH 450 FEET
E/S OF MOTOR AVE FROM VENICE BVLD NORTH 600 FEET

Approximate Footage 901 - 1200 **Log Number** 292878

Date(s) 11/19/2020 to 11/19/2020 **Time(s)** 00:00 to 00:00

Lane / Full Closure E/S CURB LANE CLOSURE MOTOR AVE FROM VENICE BLVD NORTH FOR 450 FEET
Approximate Footage 301 - 600

Date(s) 11/19/2020 to 11/19/2020 **Time(s)** 05:00 to 22:00

Lane / Full Closure E/S CURB LANE CLOSURE PLUS BIKE LANE MOTOR AVE FROM VENICE BLVD NORTH FOR 450 FEET
Approximate Footage 0 - 300

Date(s) 11/19/2020 to 11/19/2020 **Time(s)** 14:00 to 17:00

NO PERMIT

APPOINTMENT OF Stanley Production Services
AS AUTHORIZED AGENT AND REPRESENTATIVE

I certify that I am a representative of Mirada LLC (Principal) and am authorized to enter into binding contractual agreements on Principal's behalf provided Principal has pre-approved such agreements. I further certify that I am authorized by Principal to appoint other representatives and agents for Principal and to give such representatives and agents authority to enter into and bind Principal to agreements relating to the issuance and compliance with location film (e.g. theatrical, television, commercial, and other motion picture filming) and still photographic permits, including the permits themselves and any riders to such permits. Acting on the behalf of Principal in my capacity as its authorized representative, I appoint Stanley Production Services and its employees and agents as Principal's authorized representatives and agents to apply for and receive location film (e.g. theatrical, television, commercial, and other motion picture filming) and still photographic permits on behalf of Principal through FilmLA for any city, county or other jurisdiction that FilmLA contracts with, in accordance with Principal's instructions, to negotiate, discuss, accept, modify, agree to bind the Principal to the terms and conditions of such permits (including any restrictions and/or community guidelines applicable to any such permit) and to execute such permits on behalf of Principal. Principal understands, acknowledges and agrees that it (and/or it's insurer) remains responsible and liable for any and all obligations imposed by or incidental to any permit or rider issued to Principal signed by an employee or agent of (including any coordinator, runner or messenger used by) Stanley Production Services. Principal further agrees to comply with the terms and conditions of any such permits and hereby appoints Stanley Production Services as an authorized representative to facilitate compliance with such terms and conditions following issuance of such permits and to enter into agreements for Principal with respect thereto. Any person, city, agency, entity or organization (including FilmLA and any city, county or other jurisdiction that FilmLA contracts with) may rely on this appointment and not need obtain any further authorization for any act described herein. An original or electronic copy of this appointment shall be sufficient and may be treated as an original for all purposes. The appointment may be revoked by Principal at any time in writing delivered to FilmLA, but in any case shall expire one (1) year from the date of execution set forth below.

I declare under penalty of perjury under the laws of the State of California that I am authorized to appoint Stanley Production Services as an agent for Principal and based on that authority I hereby appoint Stanley Production Services as Principal's agent as set forth herein.

Permit #P00166556

DATED 11/18/2020 **BY** _____

REPRESENTATIVE'S SIGNATURE

Mirada LLC	6922 Hollywood Blvd.
NAME OF "PRINCIPAL" (PRODUCTION COMPANY)	PRINCIPAL'S STREET ADDRESS
David Ferdig	LA CA 90028
PRINT PRINCIPAL REPRESENTATIVE NAME	CITY, STATE, ZIP CODE
Locations	323.790.5700
REPRESENTATIVE TITLE (I.E. UPM, LOC. MGR.)	PRINCIPAL'S TELEPHONE NUMBER

NOT A PERMIT

Permit #F00166556

BIKE LANE CLOSED	ROAD WORK AHEAD	BIKE LANE CLOSED AHEAD	SHARE THE ROAD	LANE CLOSED
SC11(CA)(MOD)	W20-1	W20-5(BIKE)	W11-1/W16-1	C30(CA)

SYMBOL LEGEND	
●	= 28" TRAFFIC CONE / 36" DELINEATOR
▬	= TYPE I BARRICADE W/ SIGN
	= FLASHING ARROW BOARD
	= HIGH LEVEL WARNING DEVICE
Ⓢ	= SIGNALIZED INTERSECTION
	= EXISTING DRIVEWAY
	= DIRECTION OF TRAFFIC

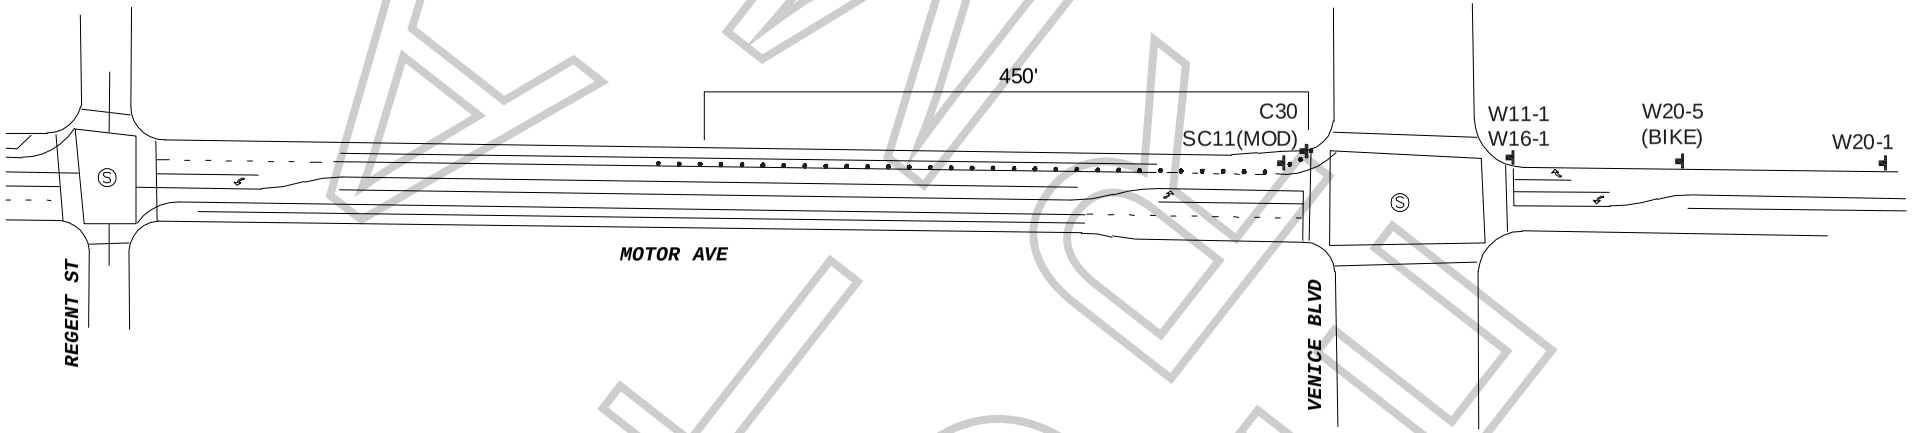

FLYER

WORK ZONE TRAFFIC CONTROL PLAN GENERAL NOTES

1. ALL SIGNING, STRIPING, AND TRAFFIC CONTROL DEVICES SHALL SHALL BE IN ACCORDANCE WITH THE LASTEST EDITIONS OF THE CALIFORNIA MANUAL ON UNIFORM TRAFFIC CONTROL DEVICES (CAMUTCD), W.A.T.C.H. MANUAL, CALTRANS STANDARDS PLANS, CALTRANS STANDARD SPECIFICATIONS, AND/OR AS DIRECTED BY THE PERMIT ENGINEER.
2. THERE WILL BE NO INTERFERENCE WITH TRAFFIC SIGNALS OR CROSSWALKS.
3. CONES WILL BE 28" MINIMUM HEIGHT AND HAVE REFLECTORIZED SLEEVES FOR NIGHT WORK.
4. POLICE WILL DIRECT TRAFFIC IF NECESSARY.

ALL TRAFFIC CONTROL WILL BE INSTALLED TO MEET OR EXCEED THE MOST CURRENT CAMUTCD AND WATCH MINIMUM REQUIREMENTS

DATE & TIME:
11-19-2020
FROM 14:00 HOURS TO 17:00 HOURS

TCP FOR:
MIRADA PROD.
"OZEMPIC"

LOCATION:
E/S CURB+BIKE - MOTOR AVE
FROM VENICE NORTH 450 FT
CITY OF LOS ANGELES, CA

TCP PREPARED BY:
JCL TRAFFIC SERVICES
500 S. GREENWOOD AVE
MONTEBELLO, CA 90640
PH: (213) 622-9775
C31-CA Lic # 905357

CONTACT(S):
DAVID FERDIG
PH# 818.398.3271

MIKE WEBSTER
OFFICE# 323.579.1173

DATE	REVSIONS

DRAFTER: EDY RAMIREZ
SCALE: N.T.S.
FILM LA: FRANCISCO NUNEZ
SHEET: 1 OF 1

Permit #F00166556

BIKE LANE CLOSED	ROAD WORK AHEAD	BIKE LANE CLOSED AHEAD	SHARE THE ROAD	LANE CLOSED
SC11(CA)(MOD)	W20-1	W20-5(BIKE)	W11-1/W16-1	C30(CA)

SYMBOL LEGEND	
●	= 28" TRAFFIC CONE / 36" DELINEATOR
▬	= TYPE I BARRICADE W/ SIGN
	= FLASHING ARROW BOARD
	= HIGH LEVEL WARNING DEVICE
Ⓢ	= SIGNALIZED INTERSECTION
	= EXISTING DRIVEWAY
	= DIRECTION OF TRAFFIC

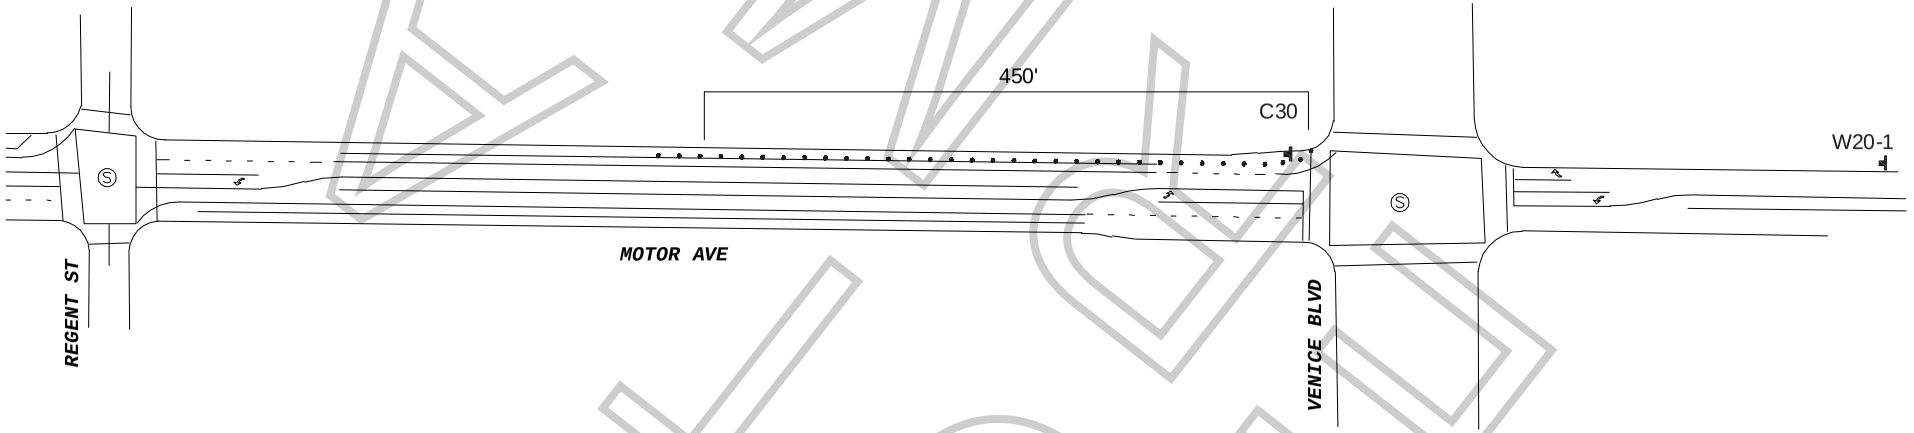

FLYER ONE

WORK ZONE TRAFFIC CONTROL PLAN GENERAL NOTES

1. ALL SIGNING, STRIPING, AND TRAFFIC CONTROL DEVICES SHALL SHALL BE IN ACCORDANCE WITH THE LASTEST EDITIONS OF THE CALIFORNIA MANUAL ON UNIFORM TRAFFIC CONTROL DEVICES (CAMUTCD), W.A.T.C.H. MANUAL, CALTRANS STANDARDS PLANS, CALTRANS STANDARD SPECIFICATIONS, AND/OR AS DIRECTED BY THE PERMIT ENGINEER.
2. THERE WILL BE NO INTERFERENCE WITH TRAFFIC SIGNALS OR CROSSWALKS.
3. CONES WILL BE 28" MINIMUM HEIGHT AND HAVE REFLECTORIZED SLEEVES FOR NIGHT WORK.
4. POLICE WILL DIRECT TRAFFIC IF NECESSARY.

ALL TRAFFIC CONTROL WILL BE INSTALLED TO MEET OR EXCEED THE MOST CURRENT CAMUTCD AND WATCH MINIMUM REQUIREMENTS

DATE & TIME:
11-19-2020
FROM 05:00 HOURS TO 22:00 HOURS

TCP FOR:
MIRADA PROD.
"OZEMPIC"

LOCATION:
E/S CURB - MOTOR AVE
FROM VENICE NORTH 450 FT
CITY OF LOS ANGELES, CA

TCP PREPARED BY:
JCL TRAFFIC SERVICES
500 S. GREENWOOD AVE
MONTEBELLO, CA 90640
PH: (213) 622-9775
C31-CA Lic # 905357

CONTACT(S):
DAVID FERDIG
PH# 818.398.3271

MIKE WEBSTER
OFFICE# 323.579.1173

DATE	REVSIONS

DRAFTER: EDY RAMIREZ
SCALE: N.T.S.
FILM LA: FRANCISCO NUNEZ
SHEET: 1 OF 1